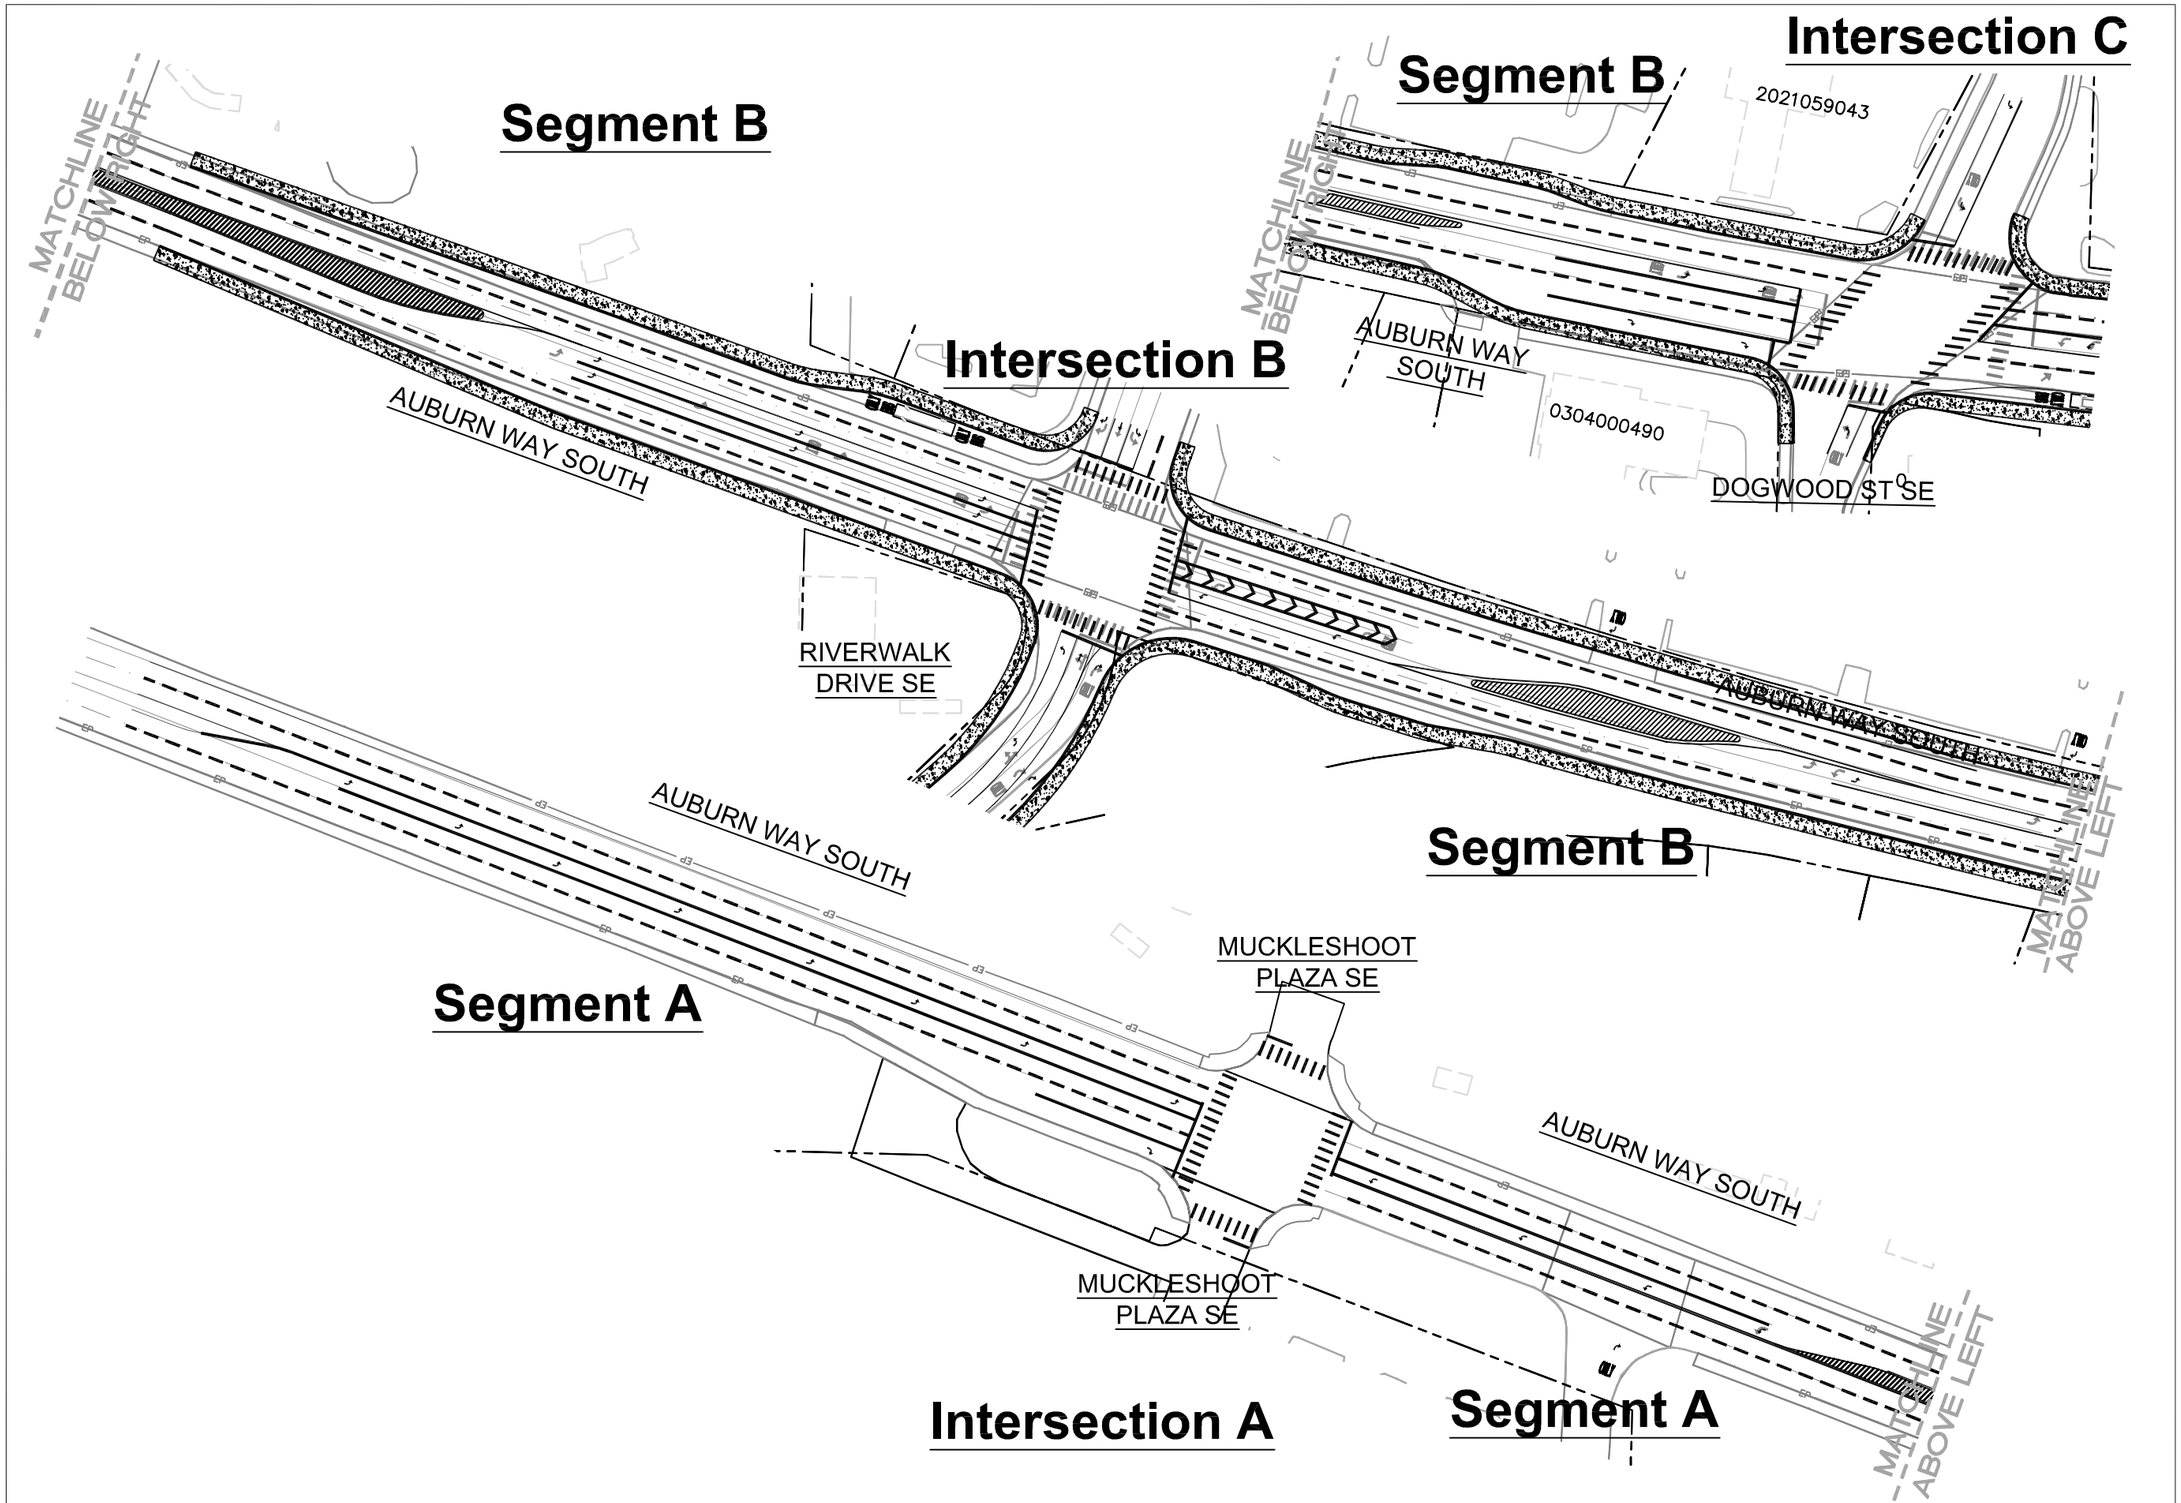

No.	Date	Revision

CITY OF AUBURN WASHINGTON

AUBURN WAY SOUTH SR-164
CORRIDOR SAFETY IMPROVEMENT PLAN
Muckleshoot Plaza SE to Dogwood St SE